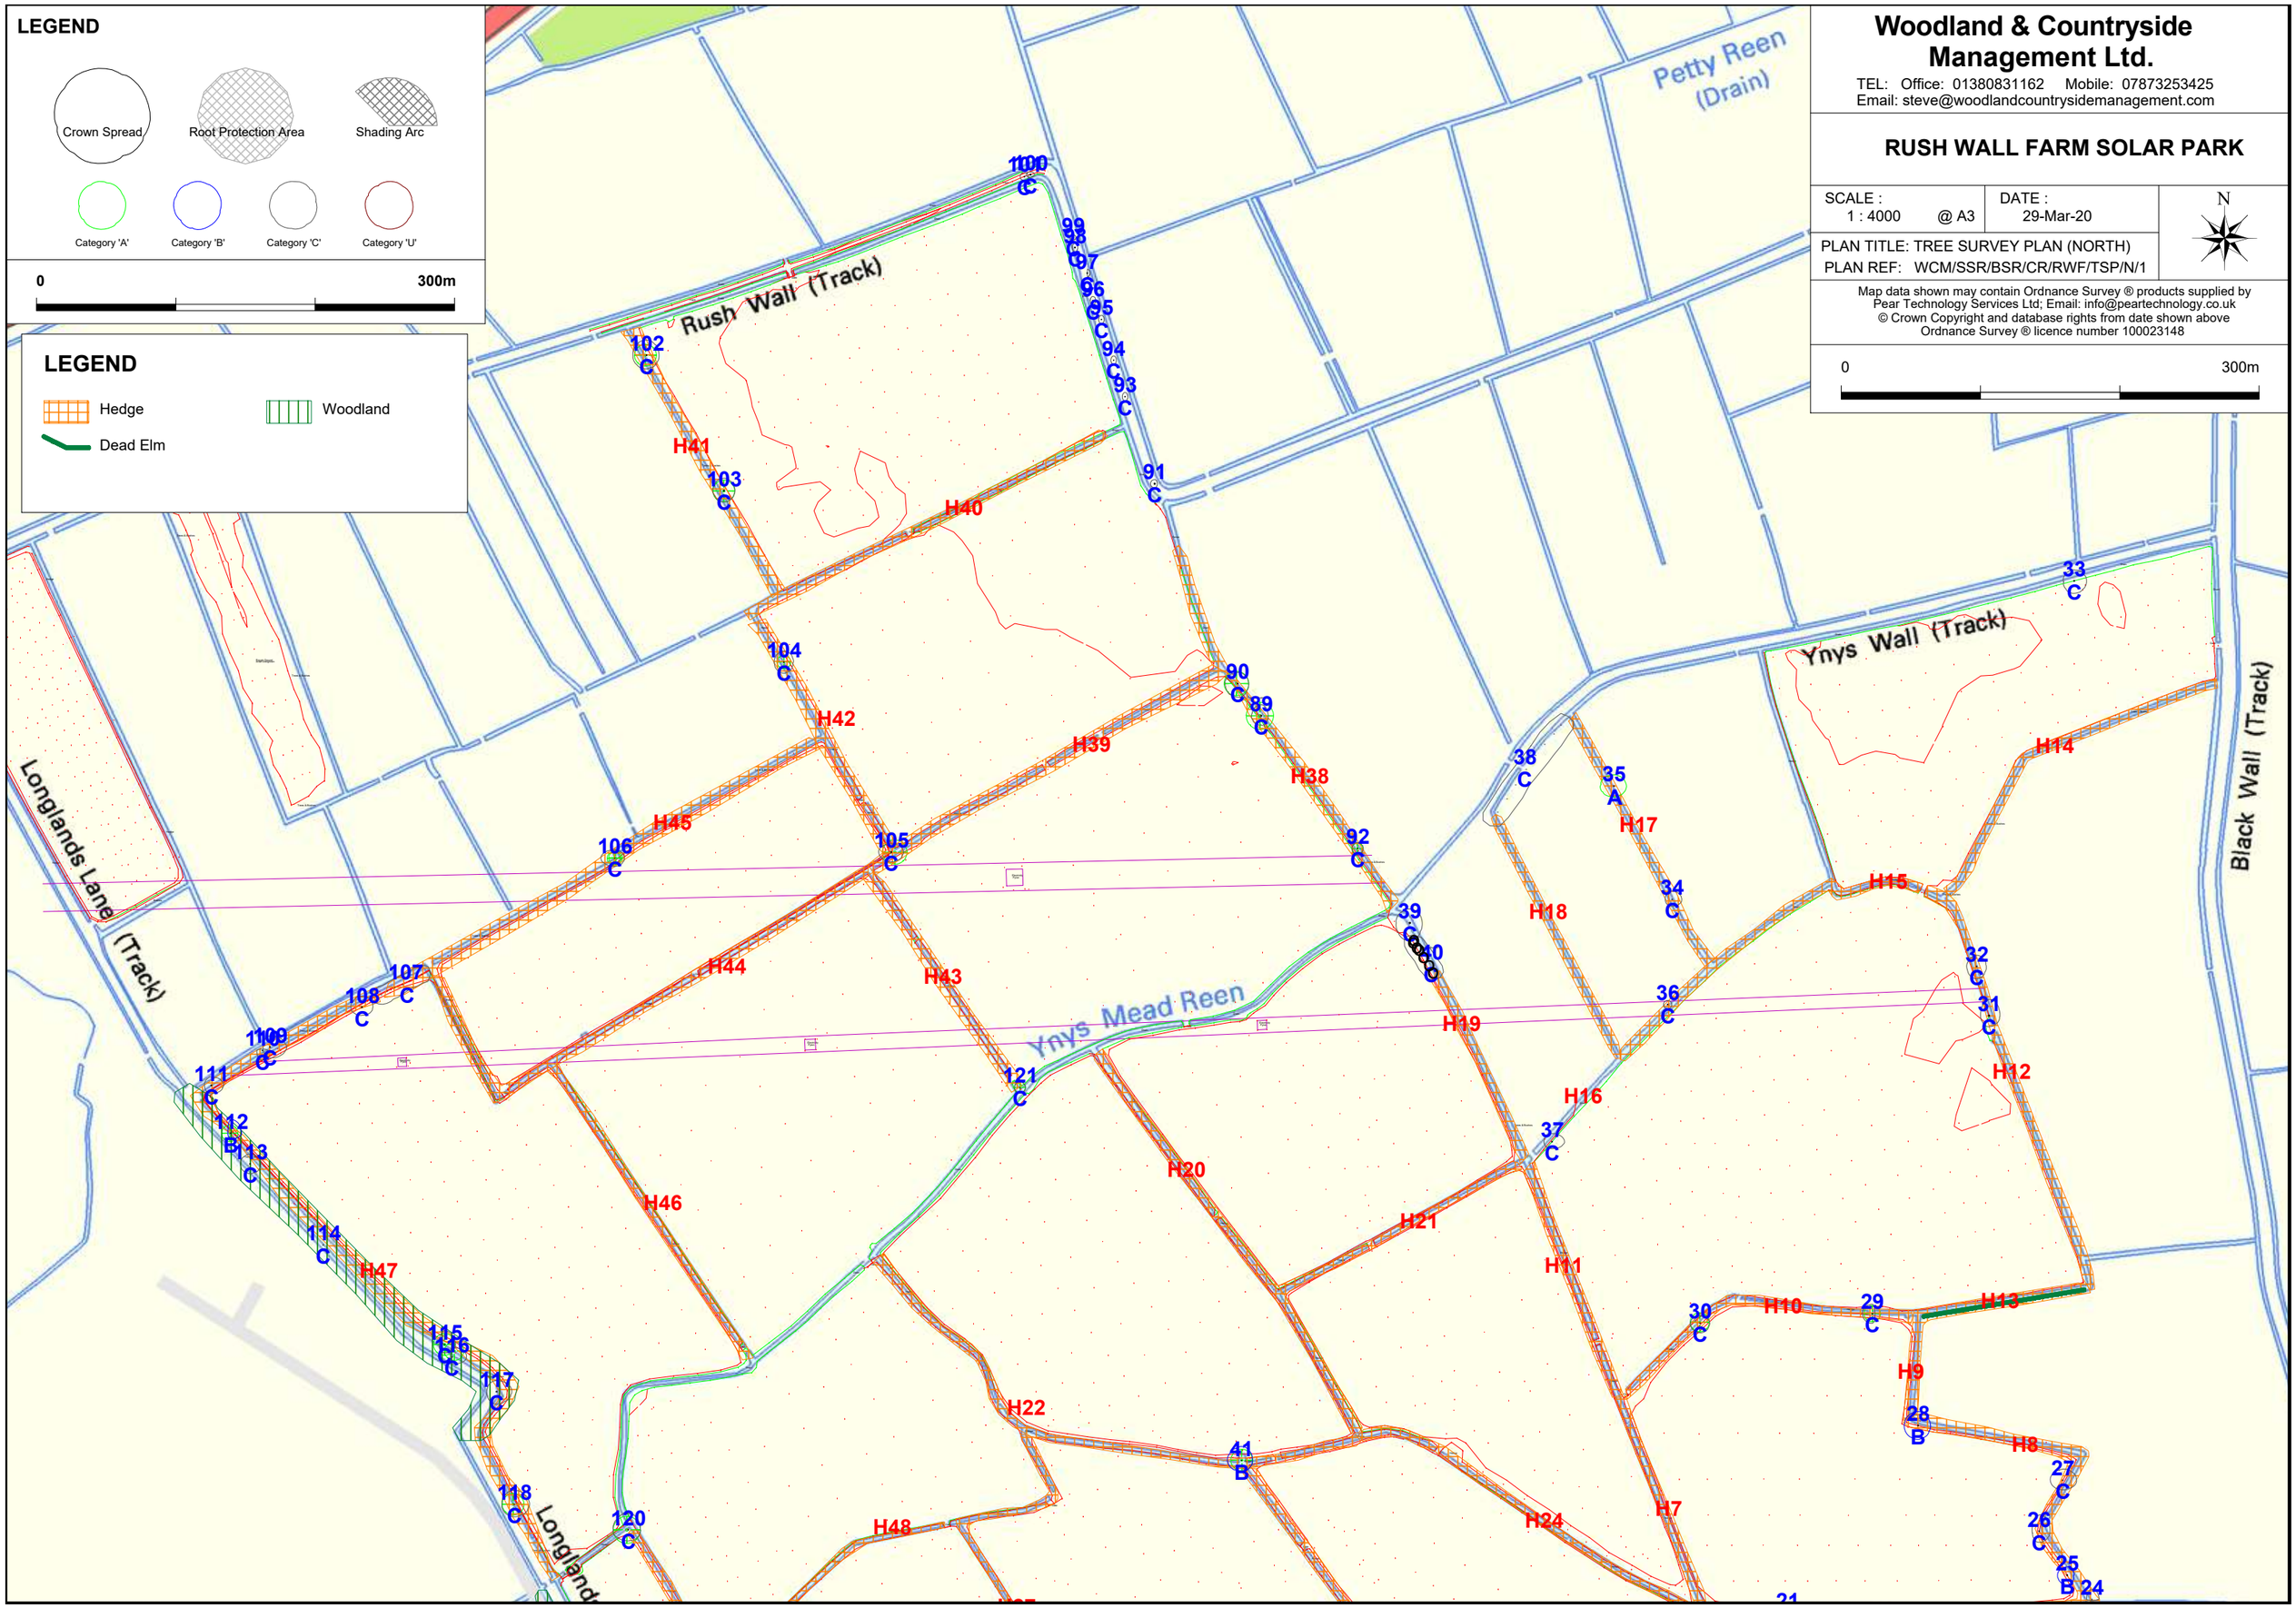

Woodland & Countryside Management Ltd.

TEL: Office: 01380831162 Mobile: 07873253425
Email: steve@woodlandcountrysidemanagement.com

RUSH WALL FARM SOLAR PARK

SCALE :	DATE :	N
1 : 4000 @ A3	29-Mar-20	

PLAN TITLE: TREE SURVEY PLAN (NORTH)
PLAN REF: WCM/SSR/BSR/CR/RWF/TSP/N/1

Map data shown may contain Ordnance Survey ® products supplied by Pear Technology Services Ltd; Email: info@peartechnology.co.uk
© Crown Copyright and database rights from date shown above Ordnance Survey ® licence number 100023148

0 300m